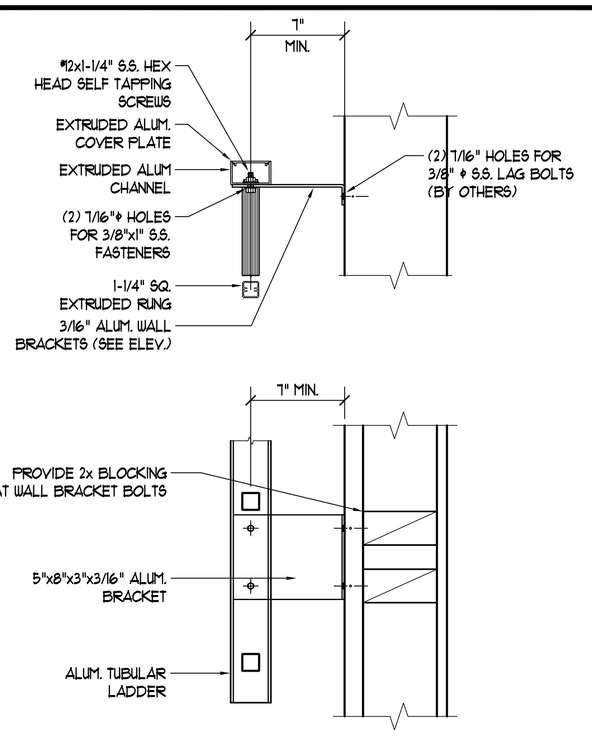

11 LADDER DETAILS
SCALE: 3/4" = 1'-0"

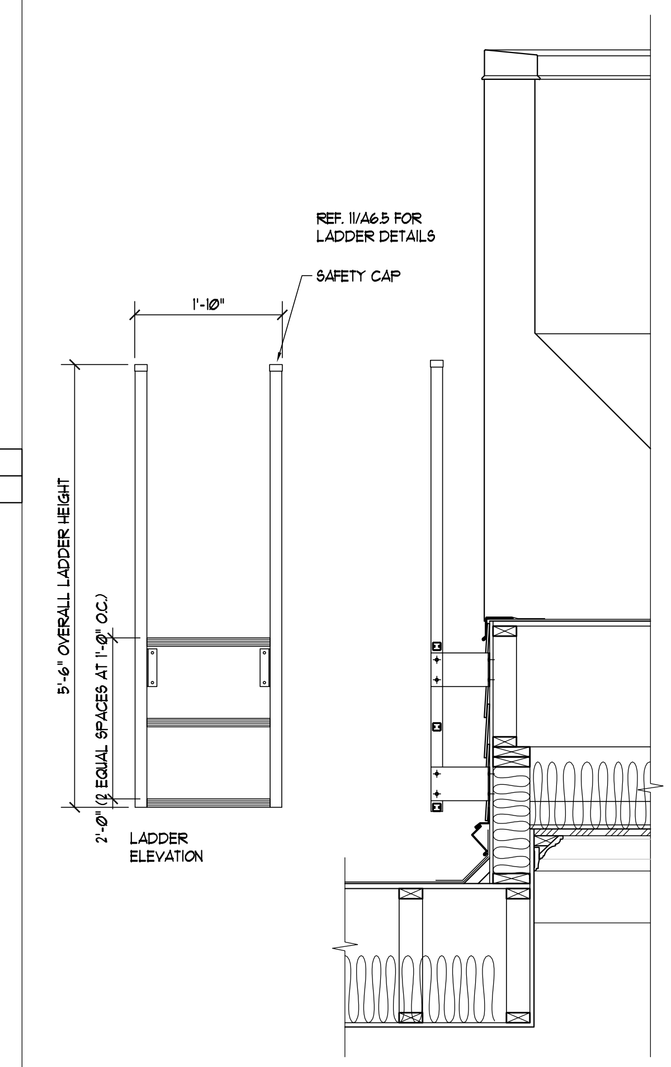

7 LADDER SECTION
SCALE: 3/4" = 1'-0"

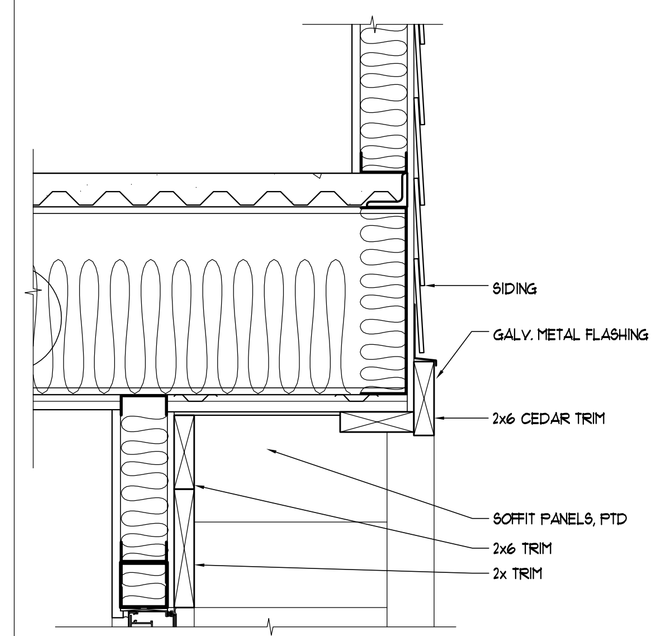

13 SOFFIT DETAIL
SCALE: 1 1/2" = 1'-0"

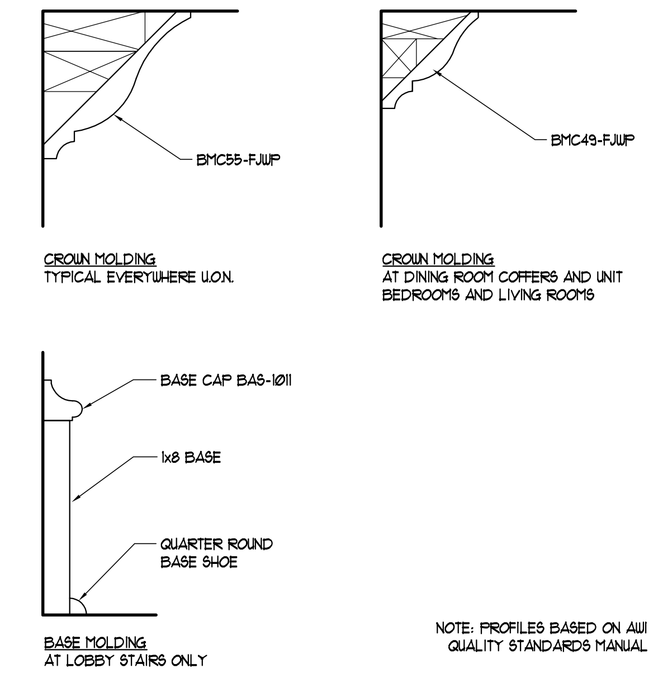

14 TRIM DETAILS
SCALE: 3" = 1'-0"

15 XXXX
SCALE: 1 1/2" = 1'-0"

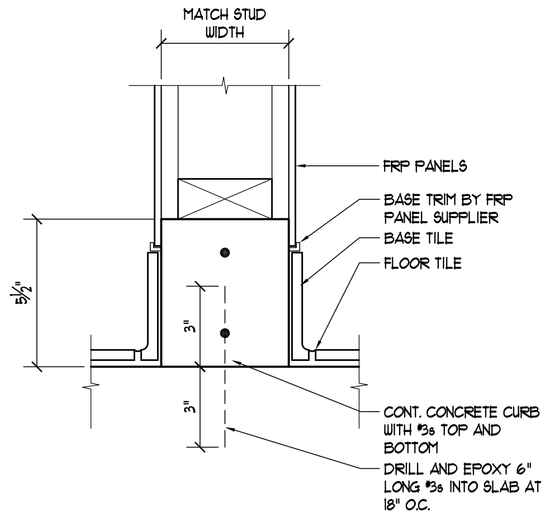

6 CONCRETE CURB DETAIL
SCALE: 3" = 1'-0"

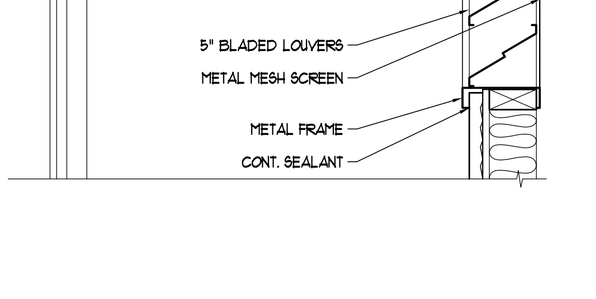

8 VENT SECTION
SCALE: 1 1/2" = 1'-0"

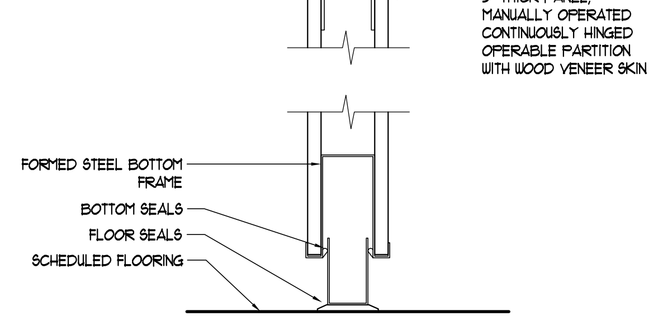

9 OPERABLE PARTITION DETAILS
SCALE: 3" = 1'-0"

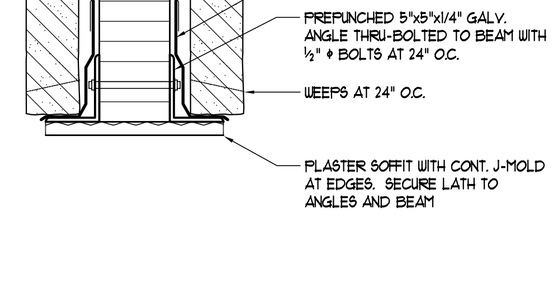

10 SECTION DETAIL
SCALE: 1 1/2" = 1'-0"

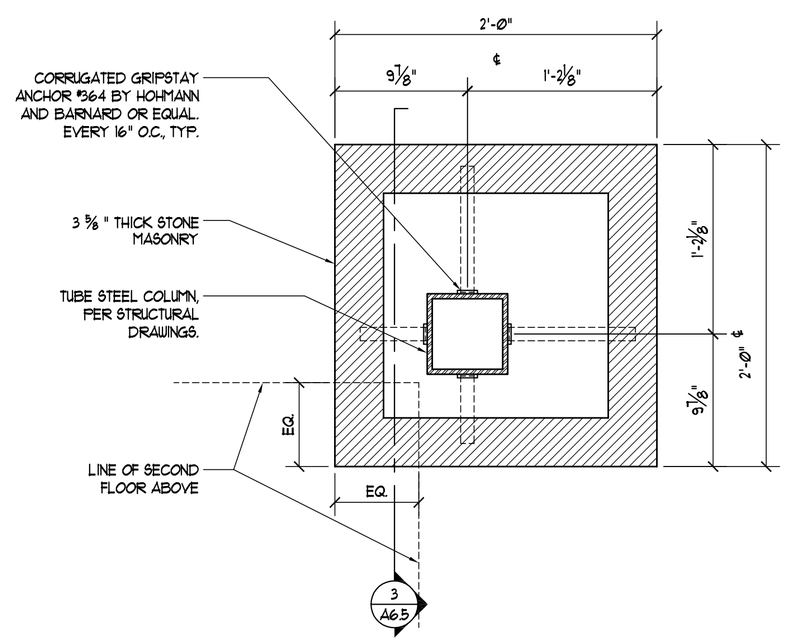

1 PLAN DETAIL AT LOBBY COLUMN
SCALE: 1-1/2"=1'-0"

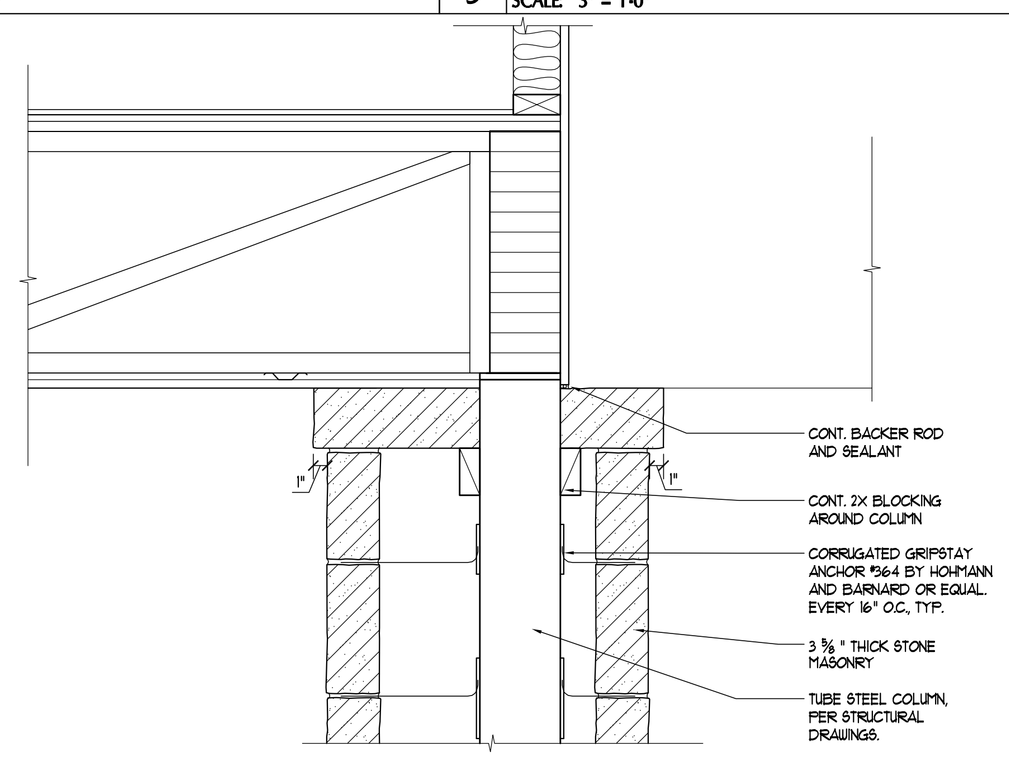

3 SECTION DETAIL AT LOBBY COLUMN
SCALE: 1-1/2" = 1'-0"

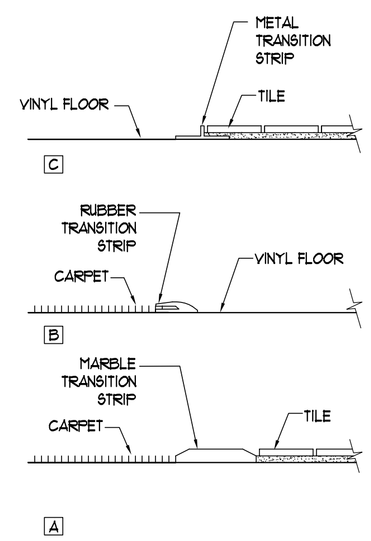

5 FLOOR TRANSITION DETAILS
SCALE: 3" = 1'-0"

alderman paccone bishop
ARCHITECTS
Architecture Design Planning
Suite 195
5113 Southwest Pkwy.
Austin, Texas 78735
(T) 512-916-0041
(F) 512-916-0051

The Texas Board of Architectural Examiners, P.O. Box 12337, Austin, Texas 78711-2337 or 333 Guadalupe, Suite 2-350, Austin, Texas 78701-3942, (512) 305-9000, has jurisdiction over individuals licensed under the Architects' Registration Law, Texas Civil Statutes, Article 249a.

This file is an instrument of service and is to be used solely for the purposes stipulated under sepatate executed contracts with the Architect. This document is copyrighted and is not to be used, duplicated or otherwise modified except with express permission of the Architect.

Job Number 08020

The Pavilion at Great Hills

THE PAVILION AT GREAT HILLS

11819 PAVILION BLVD.
AUSTIN, TEXAS 78759

Issue Date FEB. 17, 2009

REGISTERED ARCHITECT BRIAN LEE BISHOP 18112 STATE OF TEXAS

Revisions

1	Ø2/11/Ø9	FOR CONSTRUCTION
2	Ø3/1Ø/Ø9	ADDENDUM NO. 1
3	Ø3/3Ø/Ø9	ADDENDUM NO. 2

SECTION DETAILS

Sheet No.
A6.5