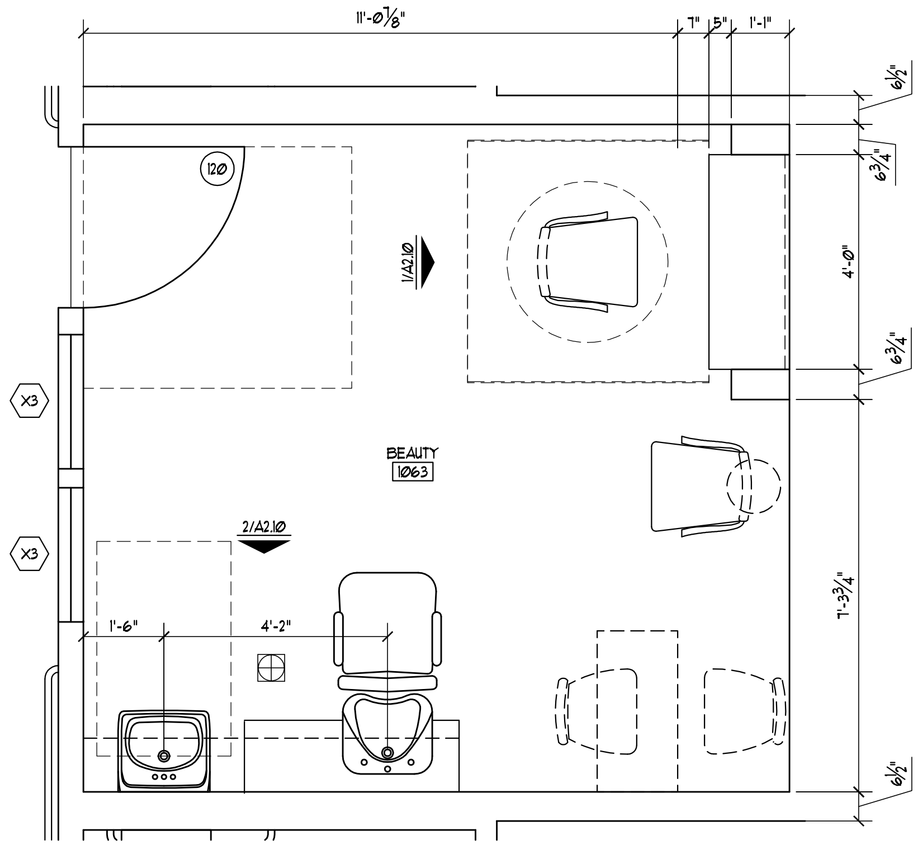

3 BEAUTY SALON - MEMORY CARE
SCALE: 1/2" = 1'-0"

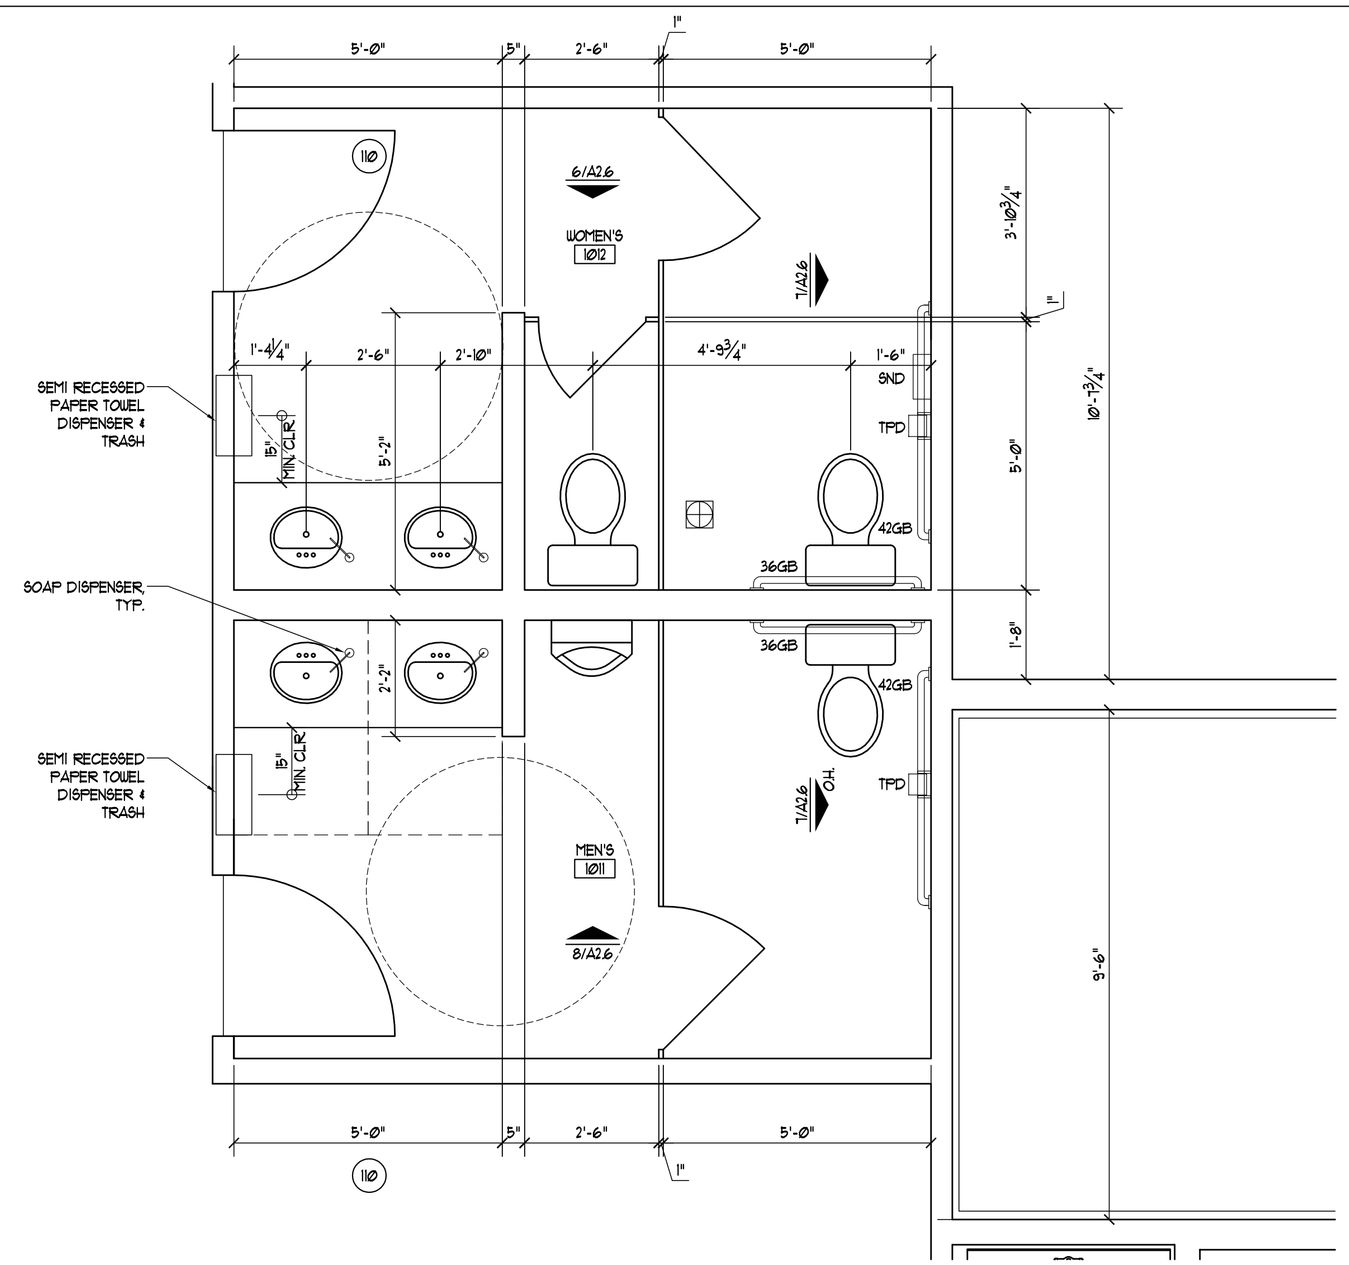

1 MEN & WOMEN'S BATHROOM
SCALE: 1/2" = 1'-0"

4 XXXX
SCALE: XXXX

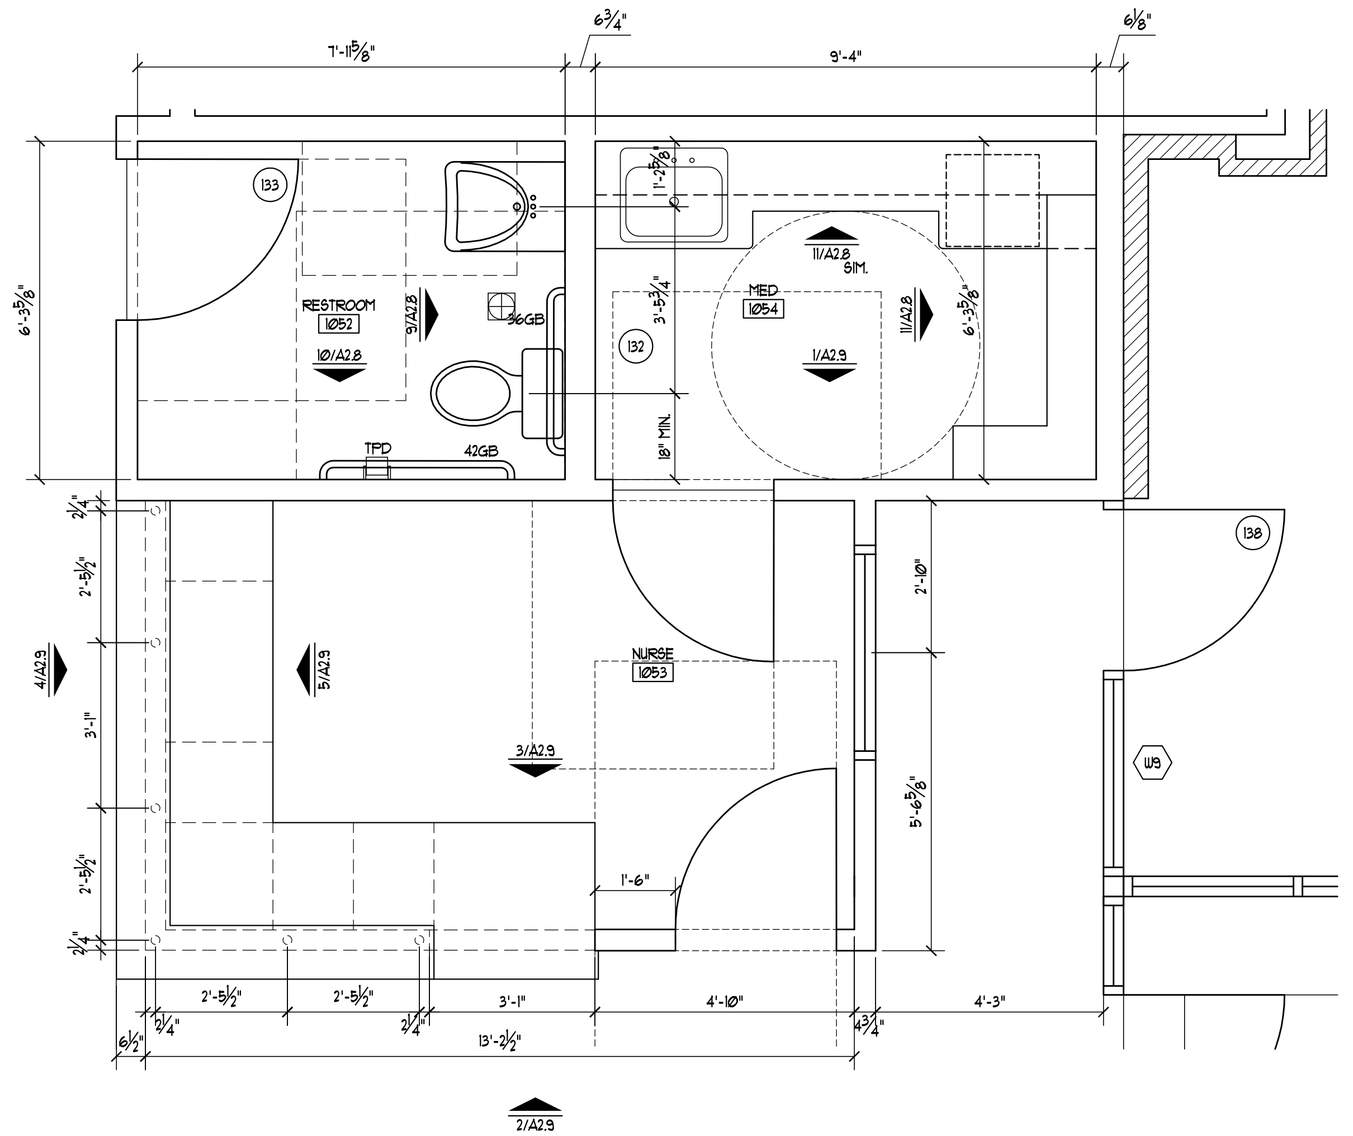

2 NURSE'S STATION - MEMORY CARE
SCALE: 1/2" = 1'-0"

alderman paccone bishop ARCHITECTS
Architecture Design Planning
Suite 195
5113 Southwest Pkwy.
Austin, Texas 78735
(T) 512-916-0041
(F) 512-916-0051

The Texas Board of Architectural Examiners, P.O. Box 12337, Austin, Texas 78711-2337 or 333 Guadalupe, Suite 2-350, Austin, Texas 78701-3942, (512) 305-9000, has jurisdiction over individuals licensed under the Architects' Registration Law, Texas Civil Statutes, Article 249a.

This file is an instrument of service and is to be used solely for the purposes stipulated under sepatate executed contracts with the Architect. This document is copyrighted and is not to be used, duplicated or otherwise modified except with express permission of the Architect.

Job Number 08020

The Pavilion at Great Hills

THE PAVILION AT GREAT HILLS
11819 PAVILION BLVD.
AUSTIN, TEXAS 78759

Issue Date FEB. 17, 2009

BRIAN LEE BISHOP 18112 STATE OF TEXAS REGISTERED ARCHITECT

Revisions

1	Ø2/17/Ø9	FOR CONSTRUCTION
3	Ø3/3Ø/Ø9	ADDENDUM NO. 2
4	Ø7/Ø7/Ø9	ADDENDUM NO. 3

ENLARGED PLANS

Sheet No.
A5.2